LGID#: 65140

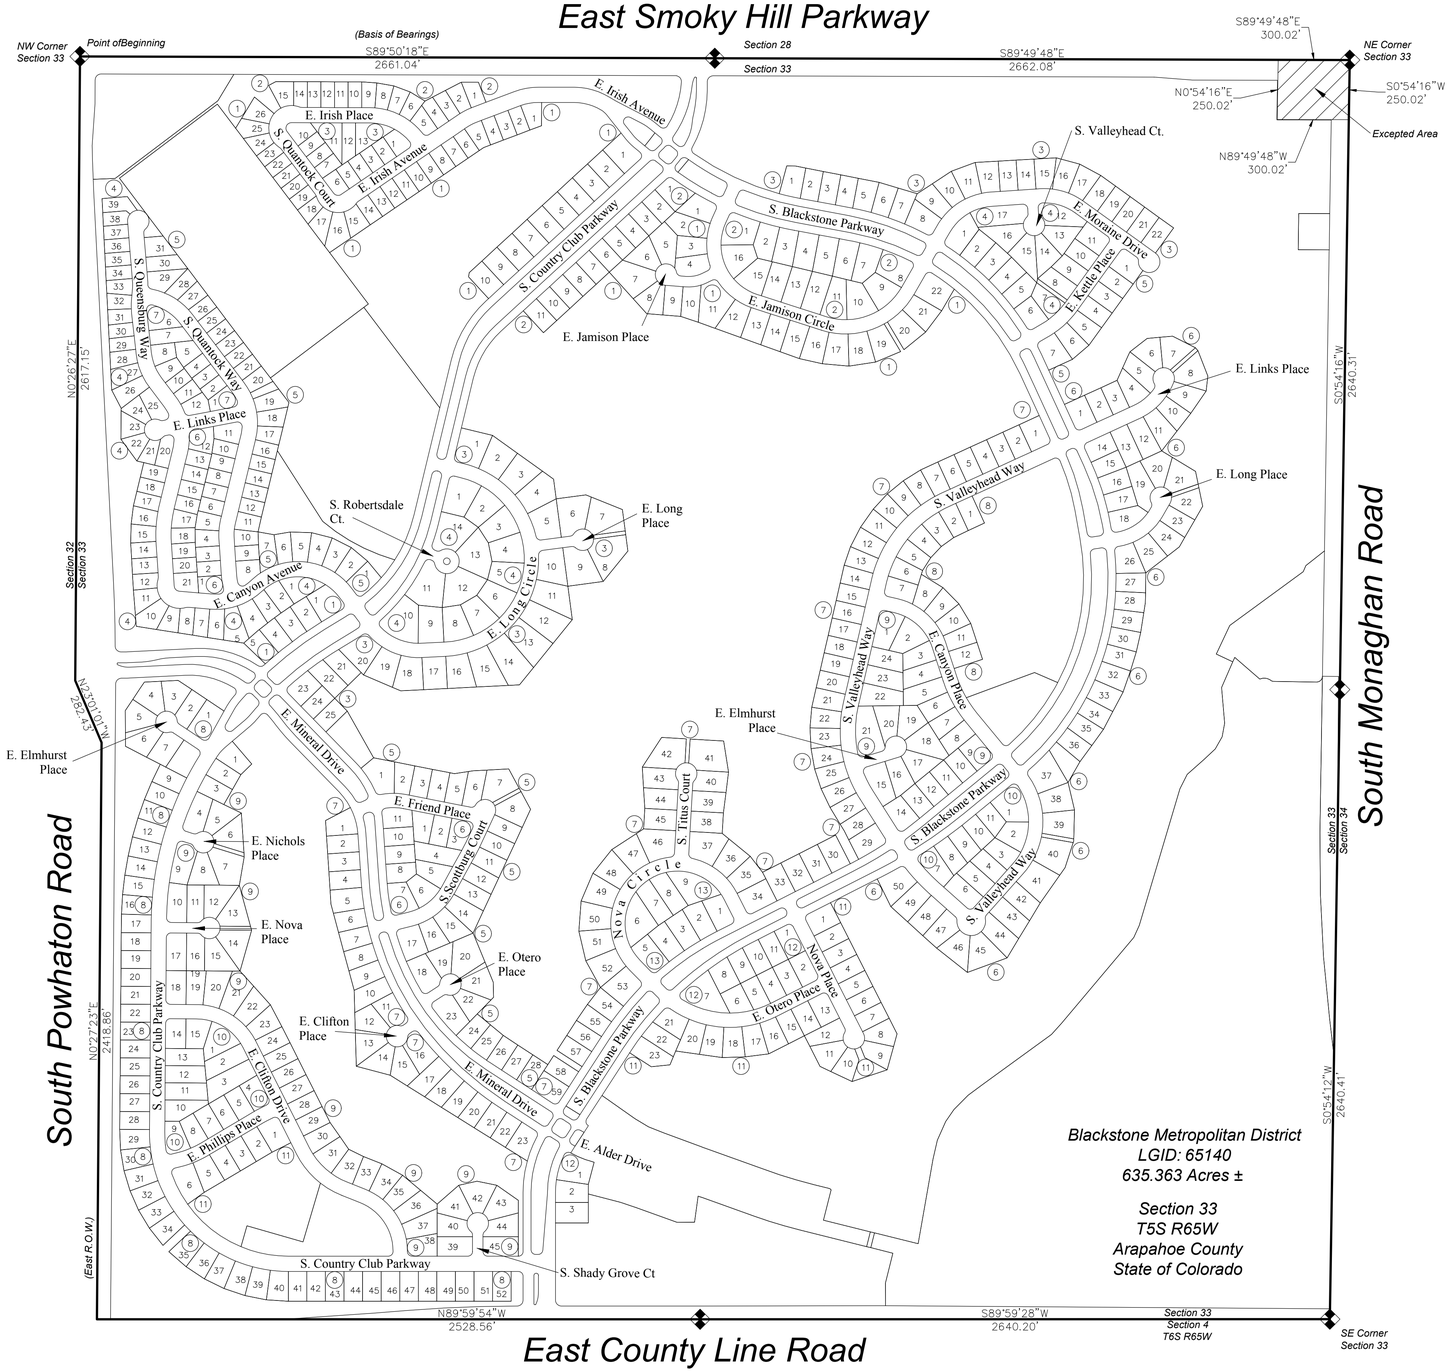

This exhibit does not represent a monumented survey. It is intended only to depict the attached legal description.

DATE: _____ TIME: _____
SERVER: _____ LAYOUT: _____
PATH: _____
DRAWING NAME: _____
PAGE SETUP: _____
DESIGNER: _____ PROJ. MGR: _____

NO.	BY	DATE	REVISIONS:

XREFS:

CAUTION: *The engineer preparing these plans will not be responsible for, or liable for, unauthorized changes to or uses of these plans. All changes to the plans must be in writing and must be approved by the preparer of these plans.*

NV5 BEYOND ENGINEERING
1975 RESEARCH PARKWAY, SUITE 165 COLORADO SPRINGS, CO 80920
719.268.8500 TEL 719.268.9200 FAX WWW.NV5.COM

Exhibit for Legal Description
Blackstone Metropolitan District

PREPARED FOR: White Bear Ankele Tanaka & Waldron DATE SUBMITTED: May 15, 2017

SHEET NUMBER 1 OF 1 SHEETS

SCALE
VERTICAL: 1"= n/a
HORIZONTAL: 1"= 300'

JOB NUMBER